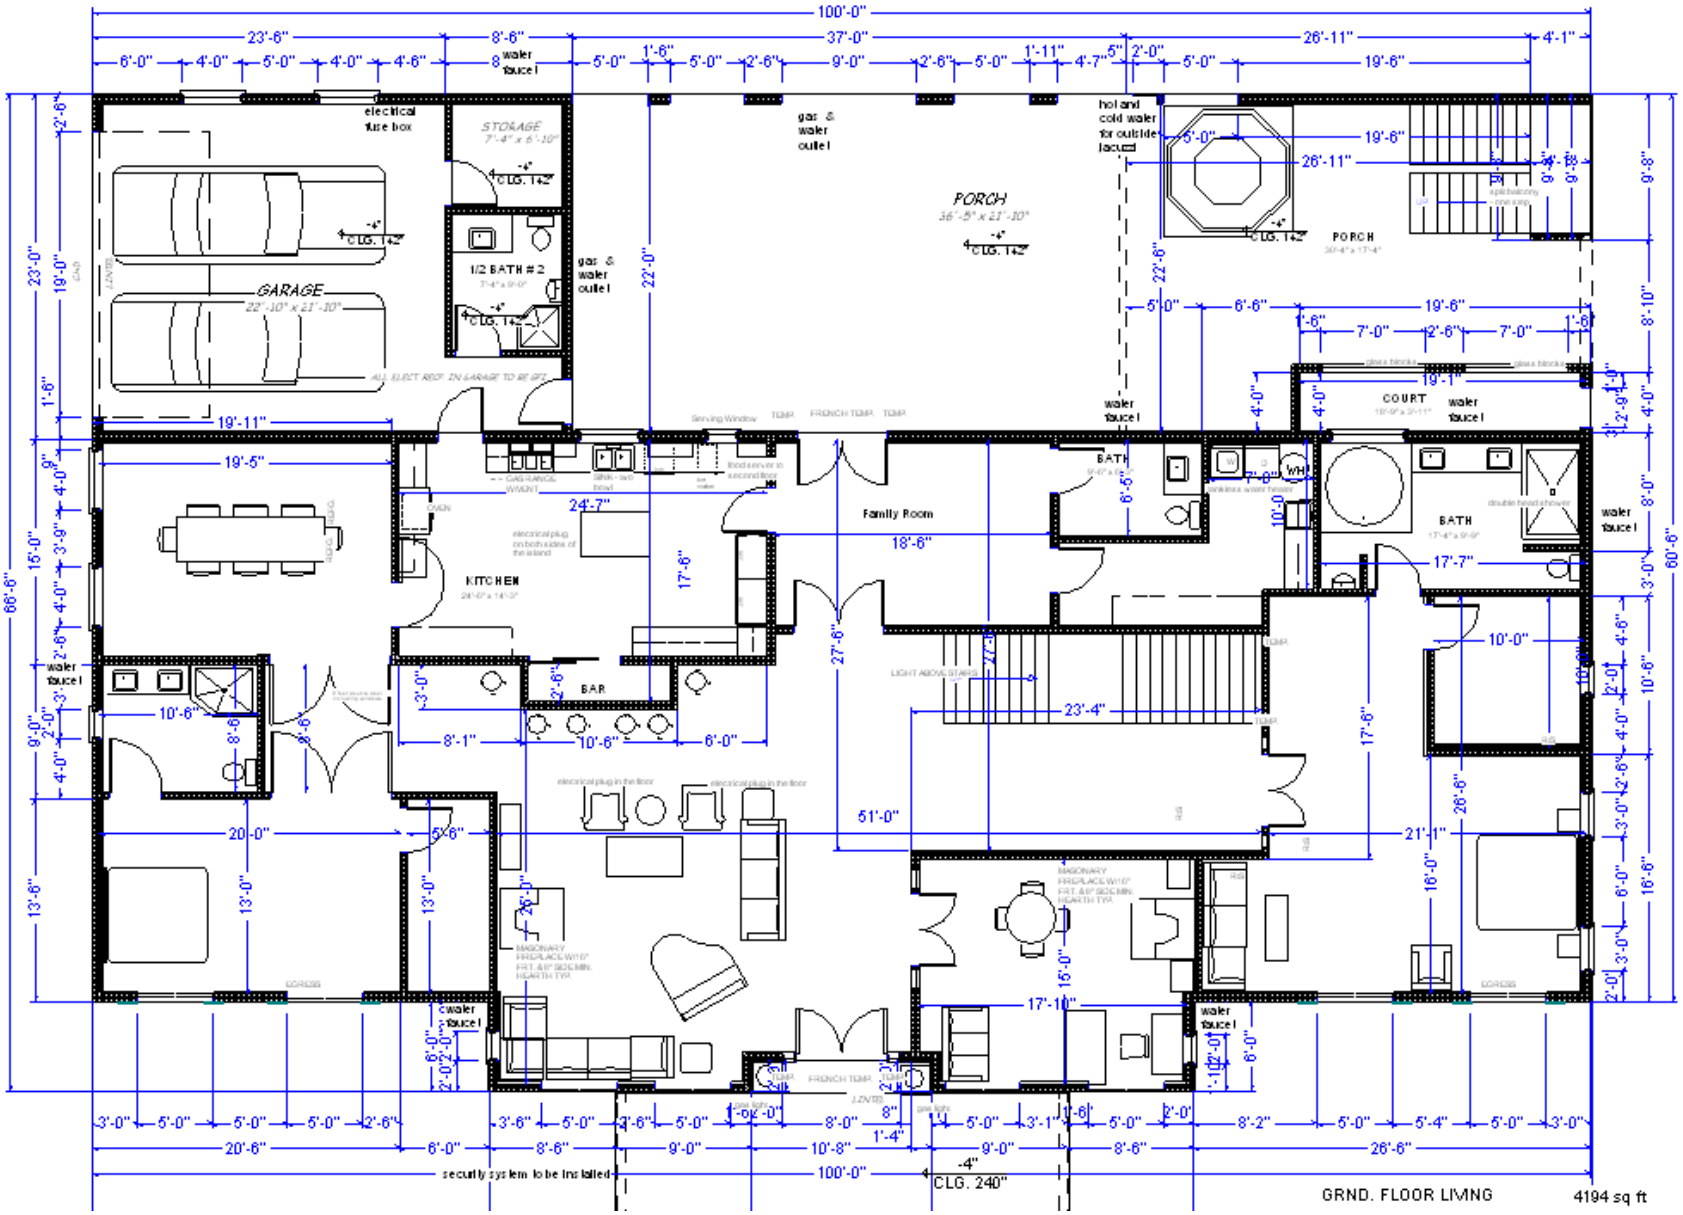
GARAGE
STORAGE
1/2 BATH # 2
PORCH
KITCHEN
BAR
Family Room
BATH
COURT
electrical fuse box
gas & water outlet
hot and cold water for outside faucet
water faucet
CLG. 142"
CLG. 240"
100'-0"
security system to be installed
GRND. FLOOR LIVING
4194 sq ft